HENRY AVENUE
ROAD IMPROVEMENTS

LEGEND

- MILL AND ASPHALT OVERLAY
- CONCRETE SIDEWALK / CURB RAMP
- CONCRETE ENTRANCE
- CONCRETE CURB AND GUTTER
- RAMP DETECTABLE WARNING PANEL
- RIGHT-OF-WAY
- PROPERTY LINE
- CENTER LINE

0 30' 60' 90'
1" = 30'-0"

BALLWIN
Bringing People Together®

PUBLIC MEETING
FEBRUARY 9, 2016

CDG ENGINEERS
One Campbell Plaza
St. Louis, Missouri 63139
T. 314 781 7770
F. 314 781 9075

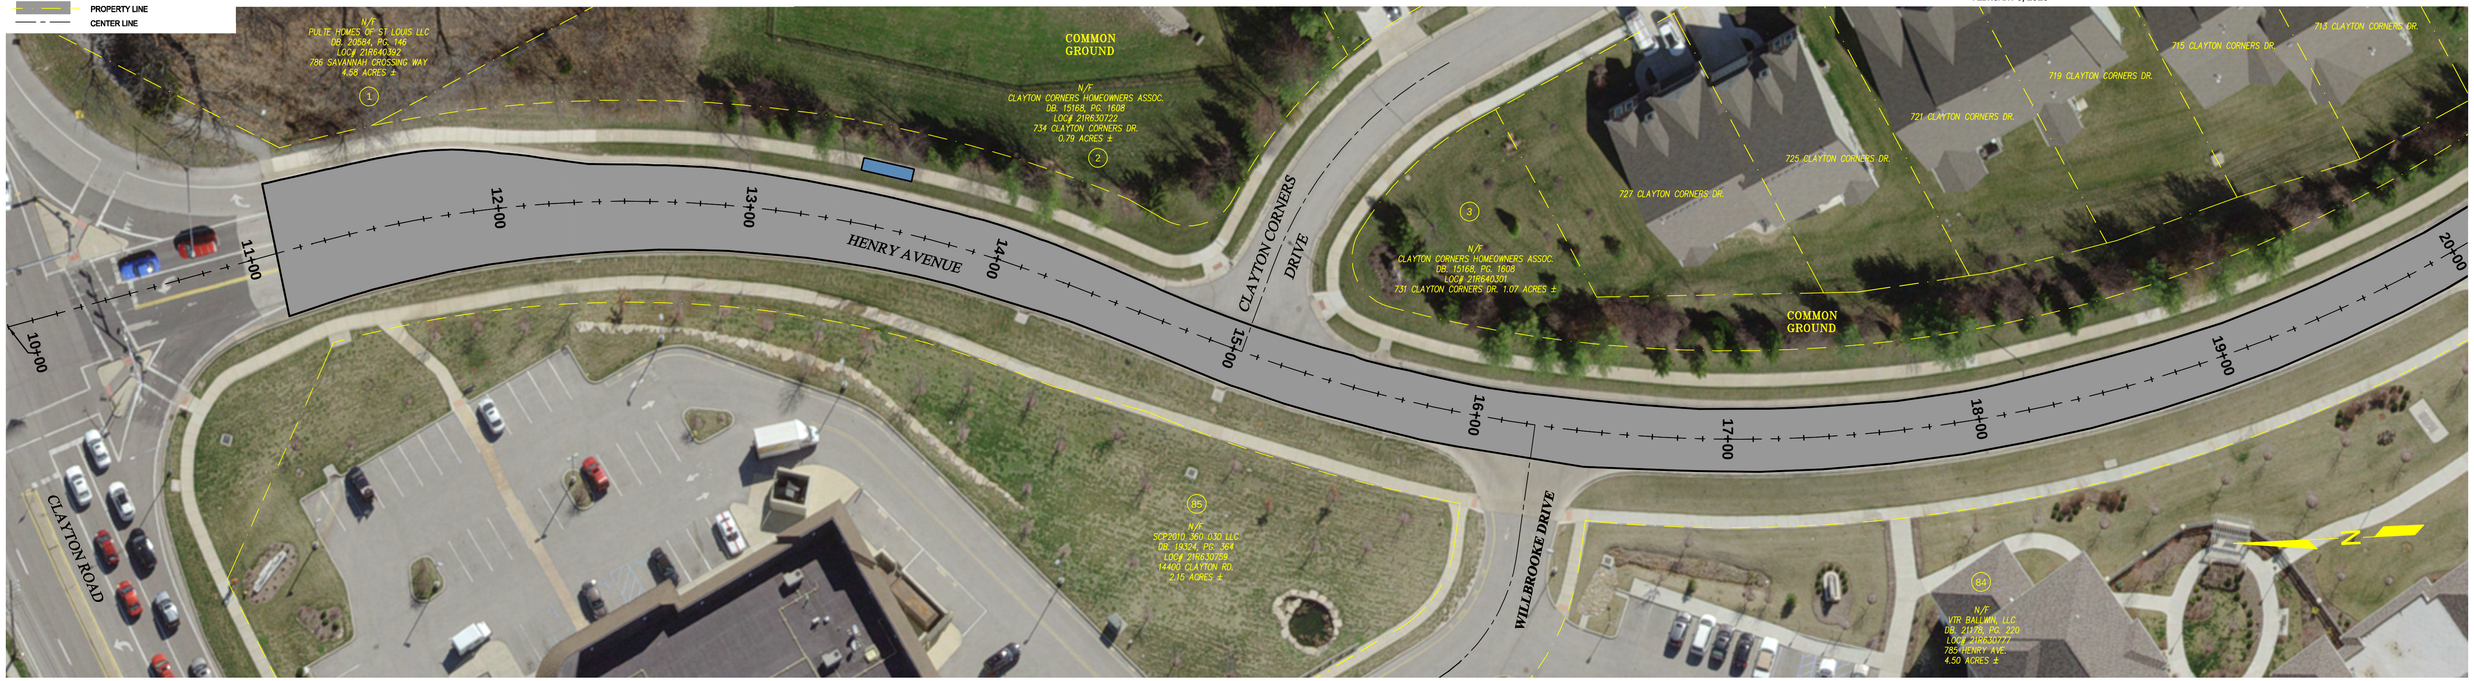

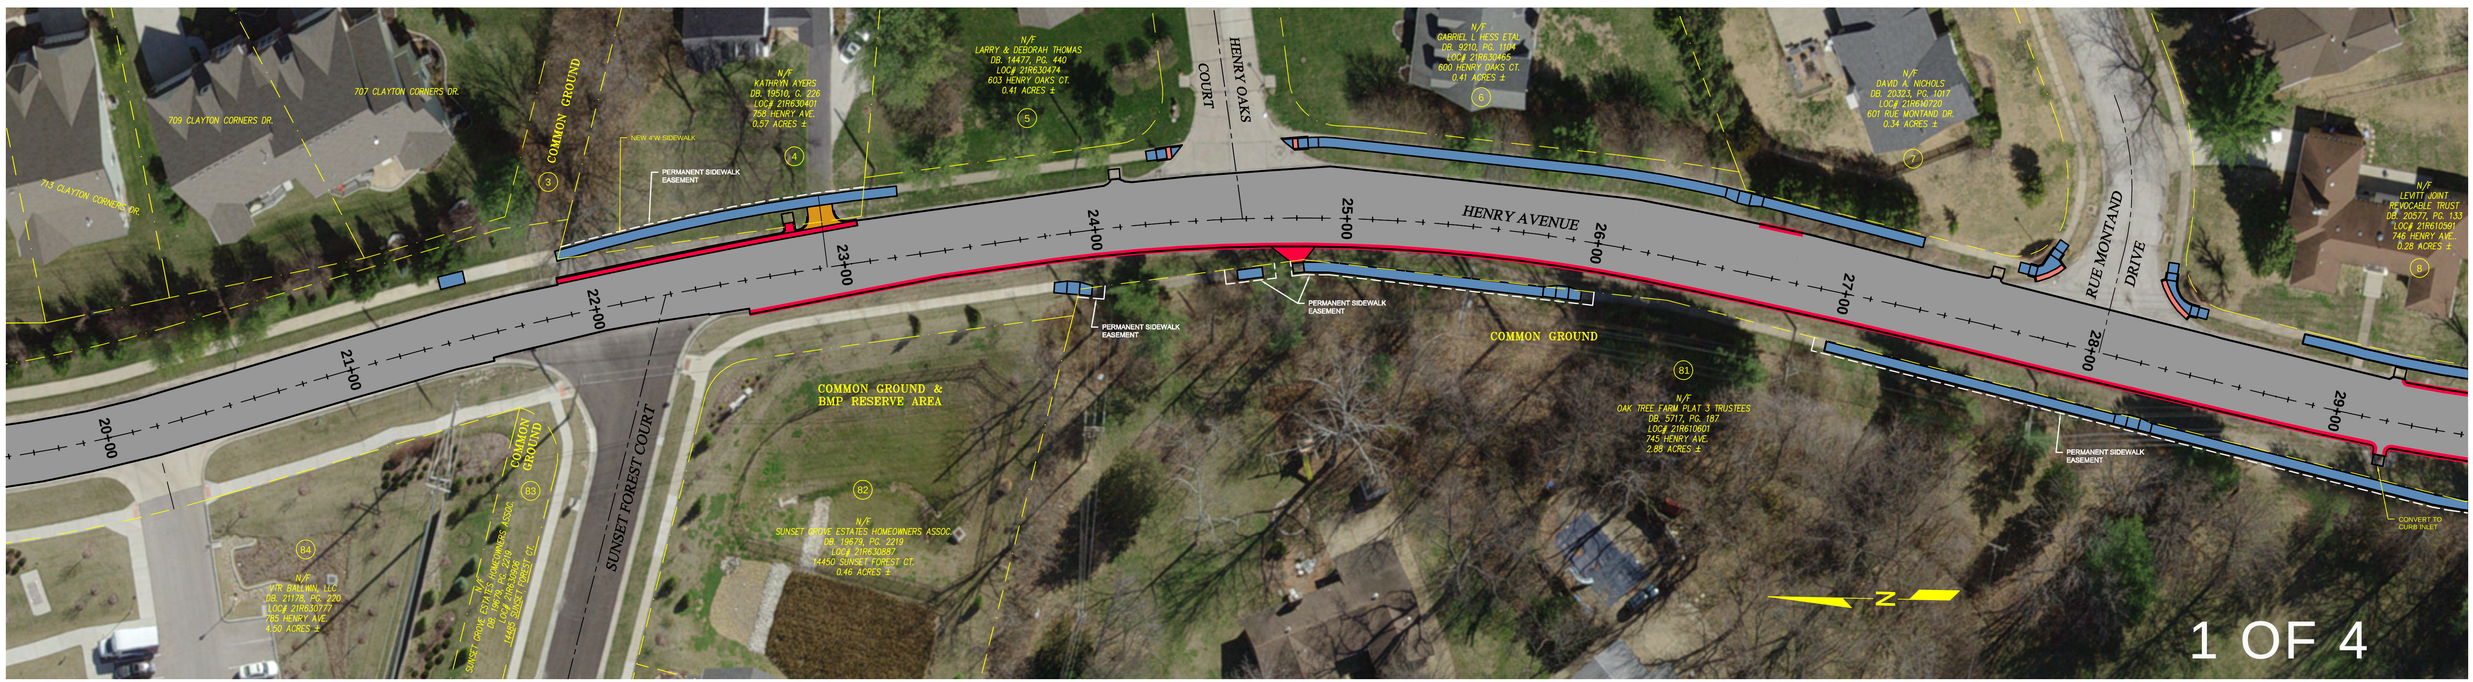

HENRY AVENUE
ROAD IMPROVEMENTS

LEGEND

- MILL AND ASPHALT OVERLAY
- CONCRETE SIDEWALK / CURB RAMP
- CONCRETE ENTRANCE
- CONCRETE CURB AND GUTTER
- RAMP DETECTABLE WARNING PANEL
- RIGHT-OF-WAY
- PROPERTY LINE
- CENTER LINE

0 30' 60' 90'
1" = 30'-0"

BALLWIN
Bringing People Together

PUBLIC MEETING
FEBRUARY 9, 2016

CDG ENGINEERS
One Campbell Plaza
St. Louis, Missouri 63139
T. 314 781 7770
F. 314 781 9075

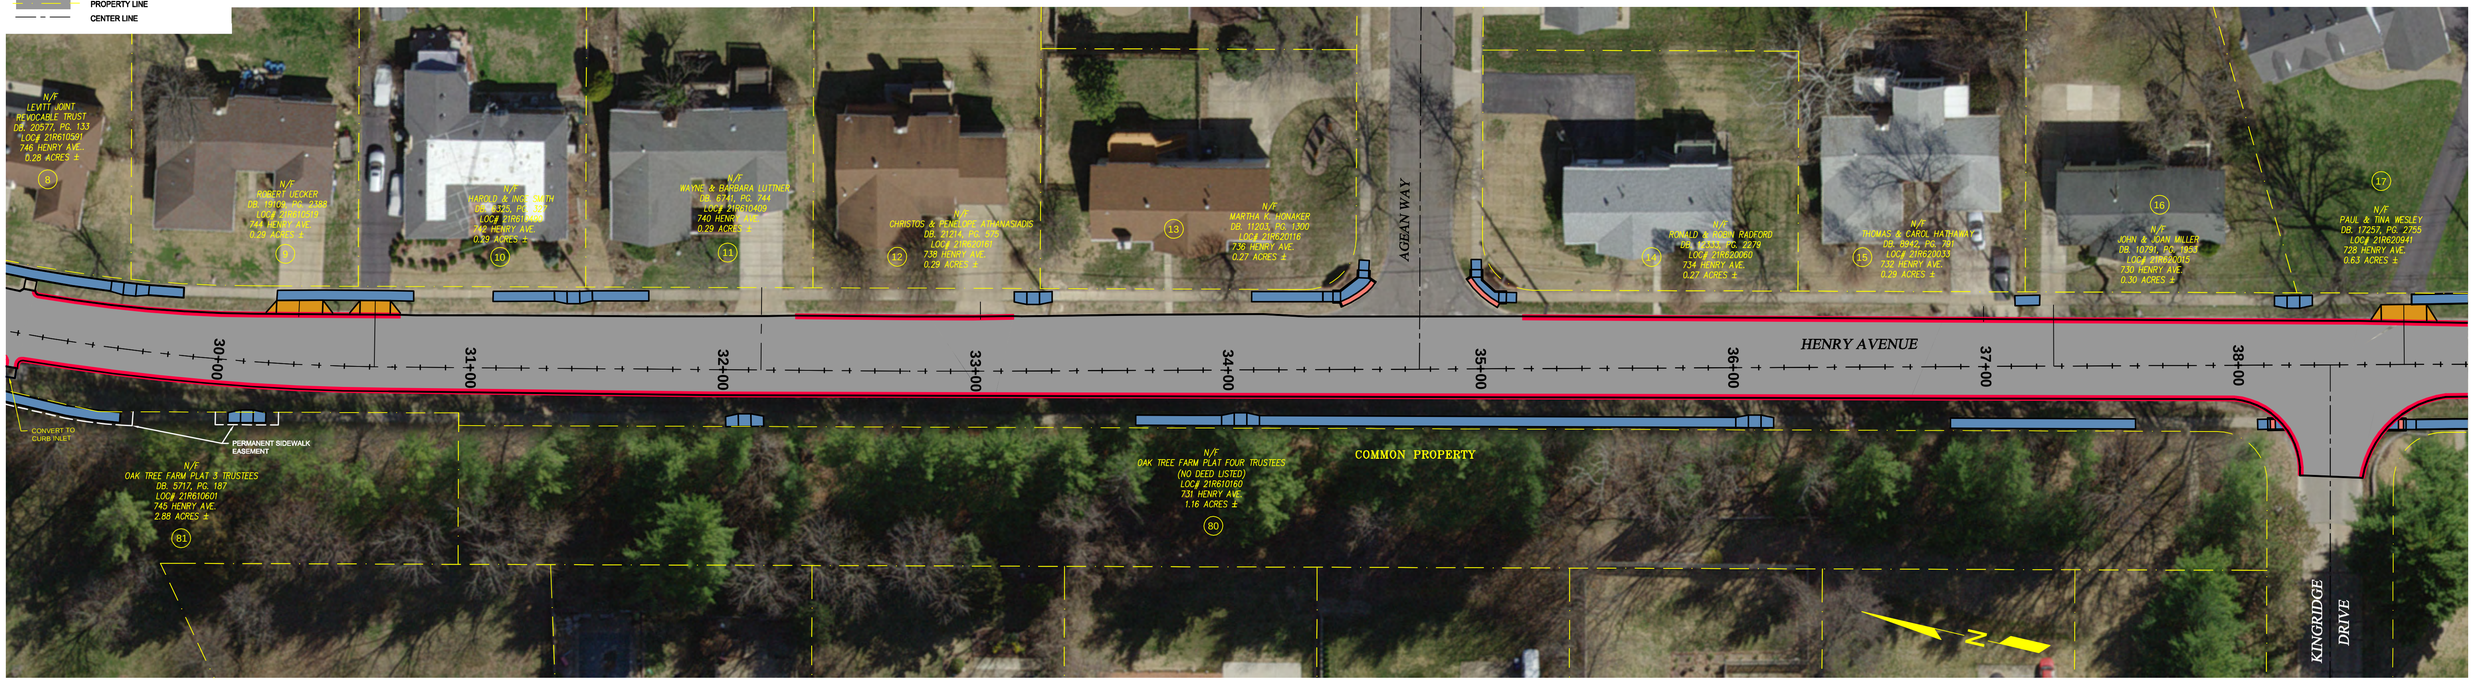

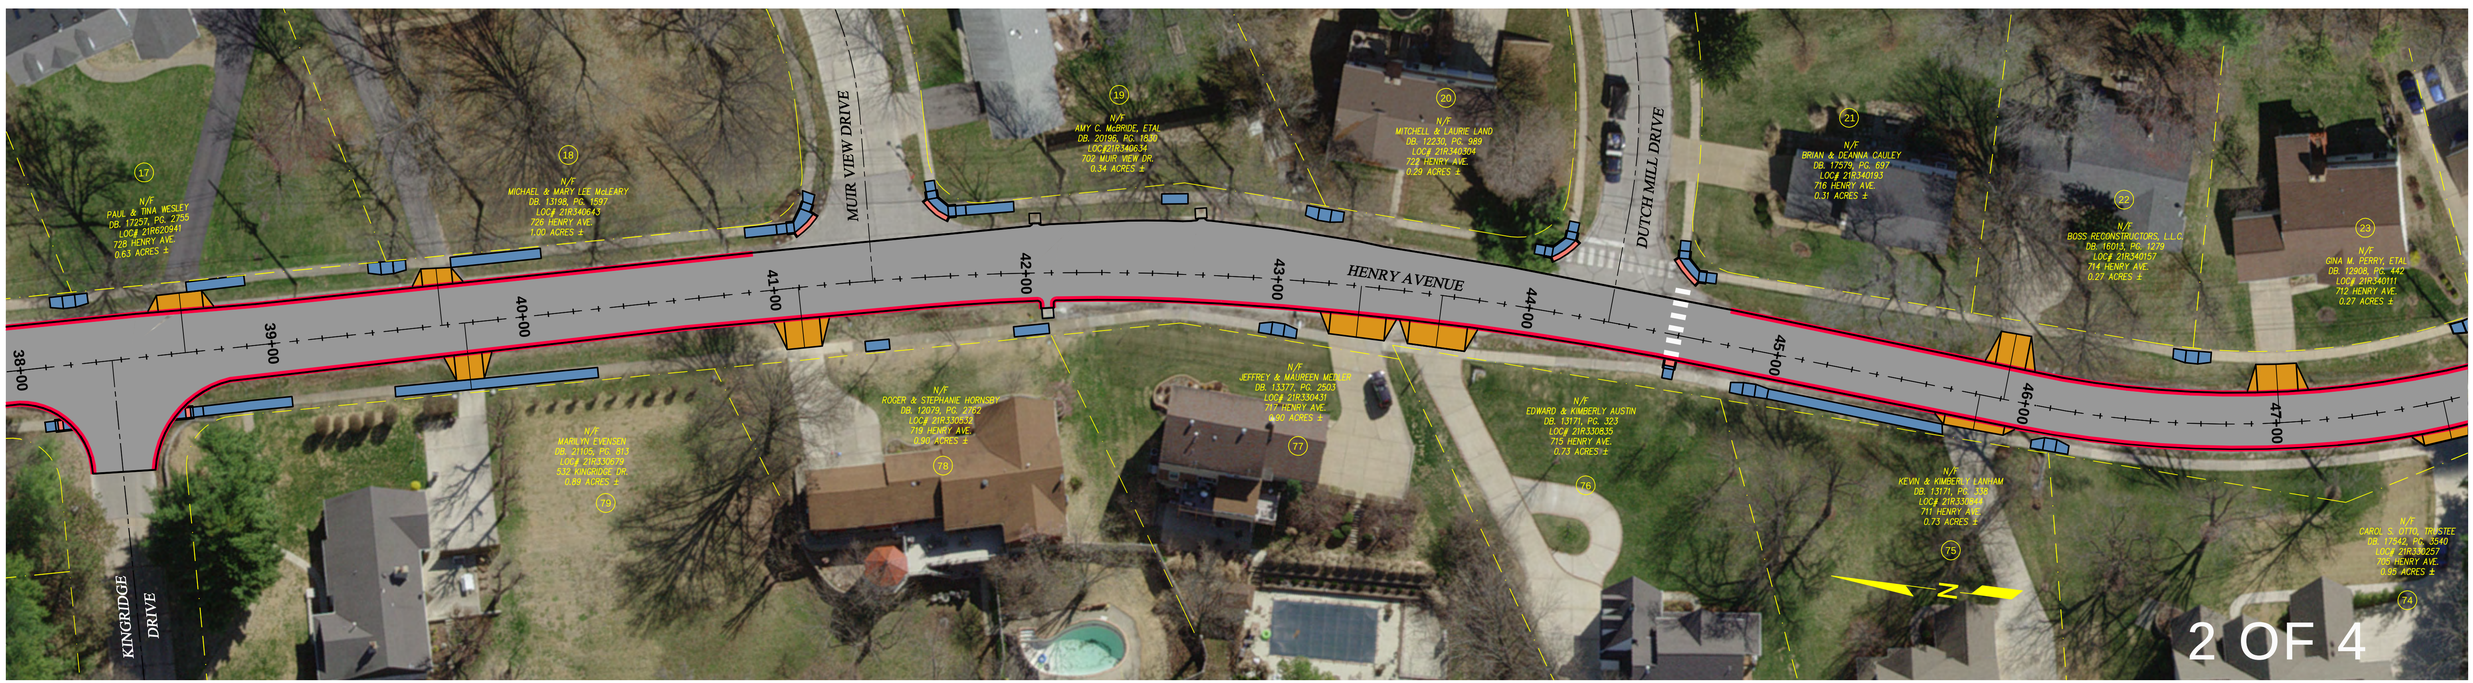

HENRY AVENUE
ROAD IMPROVEMENTS

LEGEND

- MILL AND ASPHALT OVERLAY
- CONCRETE SIDEWALK / CURB RAMP
- CONCRETE ENTRANCE
- CONCRETE CURB AND GUTTER
- RAMP DETECTABLE WARNING PANEL
- RIGHT-OF-WAY
- PROPERTY LINE
- CENTER LINE

0 30' 60' 90'
1" = 30'-0"

BALLWIN
Bringing People Together®

PUBLIC MEETING
FEBRUARY 9, 2016

CDG ENGINEERS
One Campbell Plaza
St. Louis, Missouri 63139
T. 314 781 7770
F. 314 781 9075

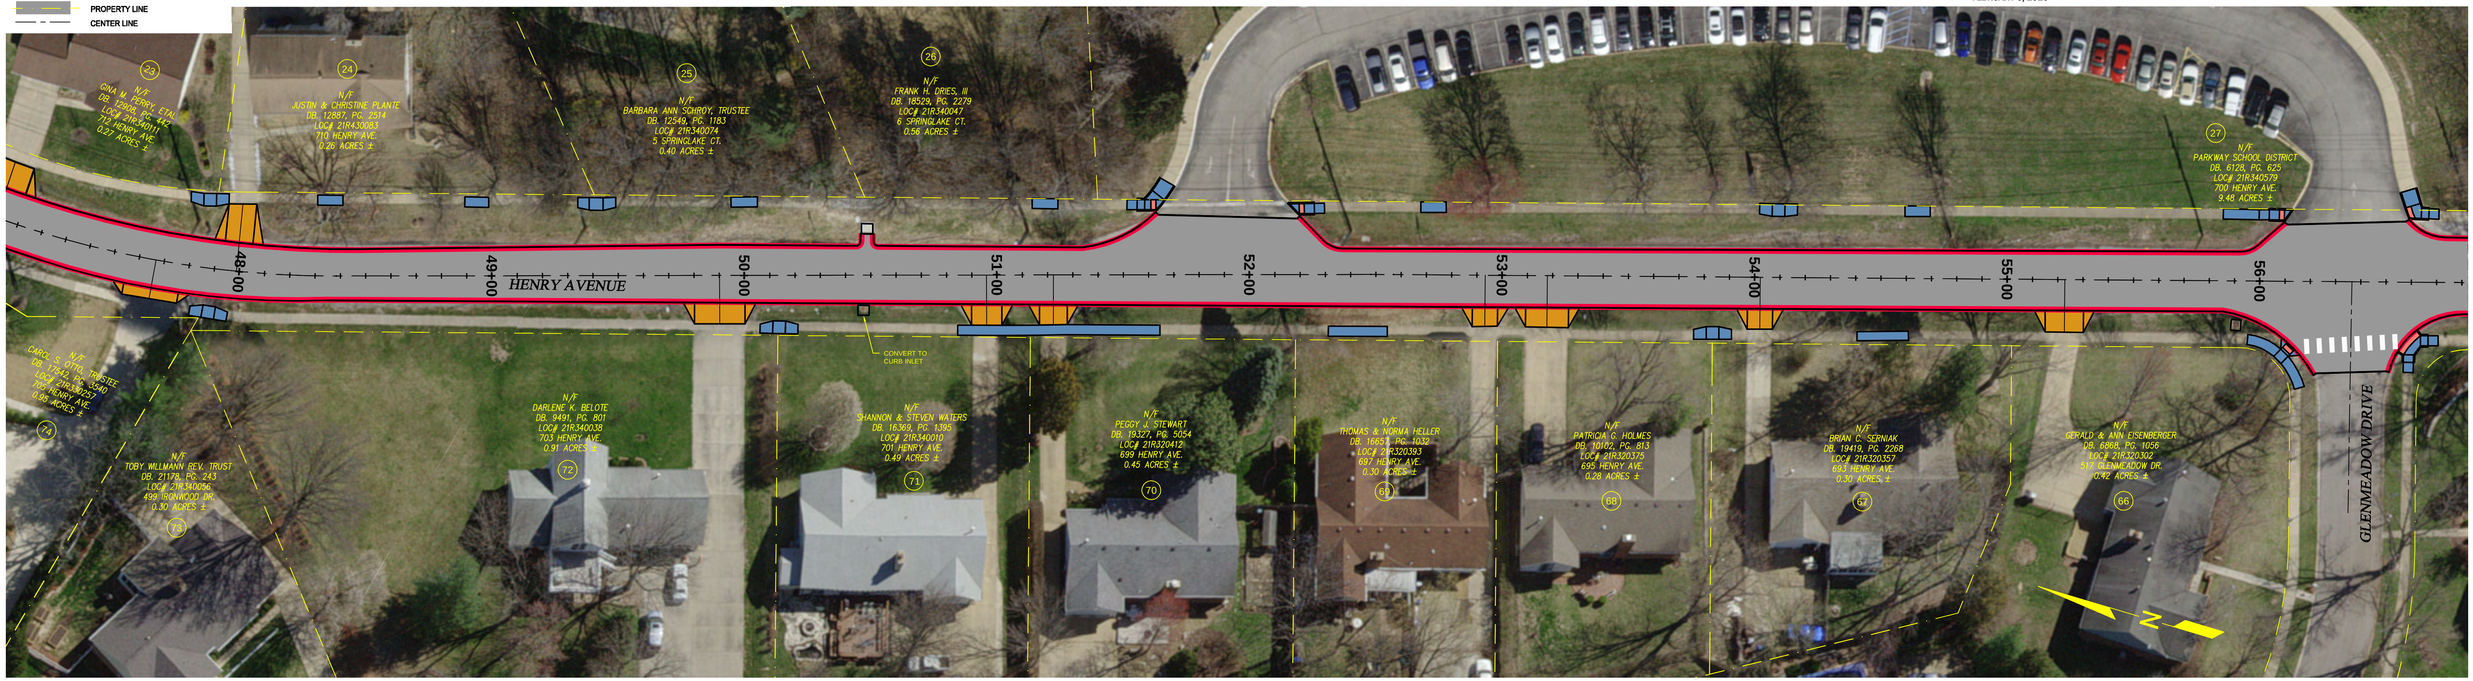

HENRY AVENUE
ROAD IMPROVEMENTS

LEGEND

- MILL AND ASPHALT OVERLAY
- CONCRETE SIDEWALK / CURB RAMP
- CONCRETE ENTRANCE
- CONCRETE CURB AND GUTTER
- RAMP DETECTABLE WARNING PANEL
- RIGHT-OF-WAY
- PROPERTY LINE
- CENTER LINE

0 30' 60' 90'
1" = 30'-0"

BALLWIN Bringing People Together

CDG ENGINEERS

One Campbell Plaza
St. Louis, Missouri 63139
T. 314 781 7770
F. 314 781 9075
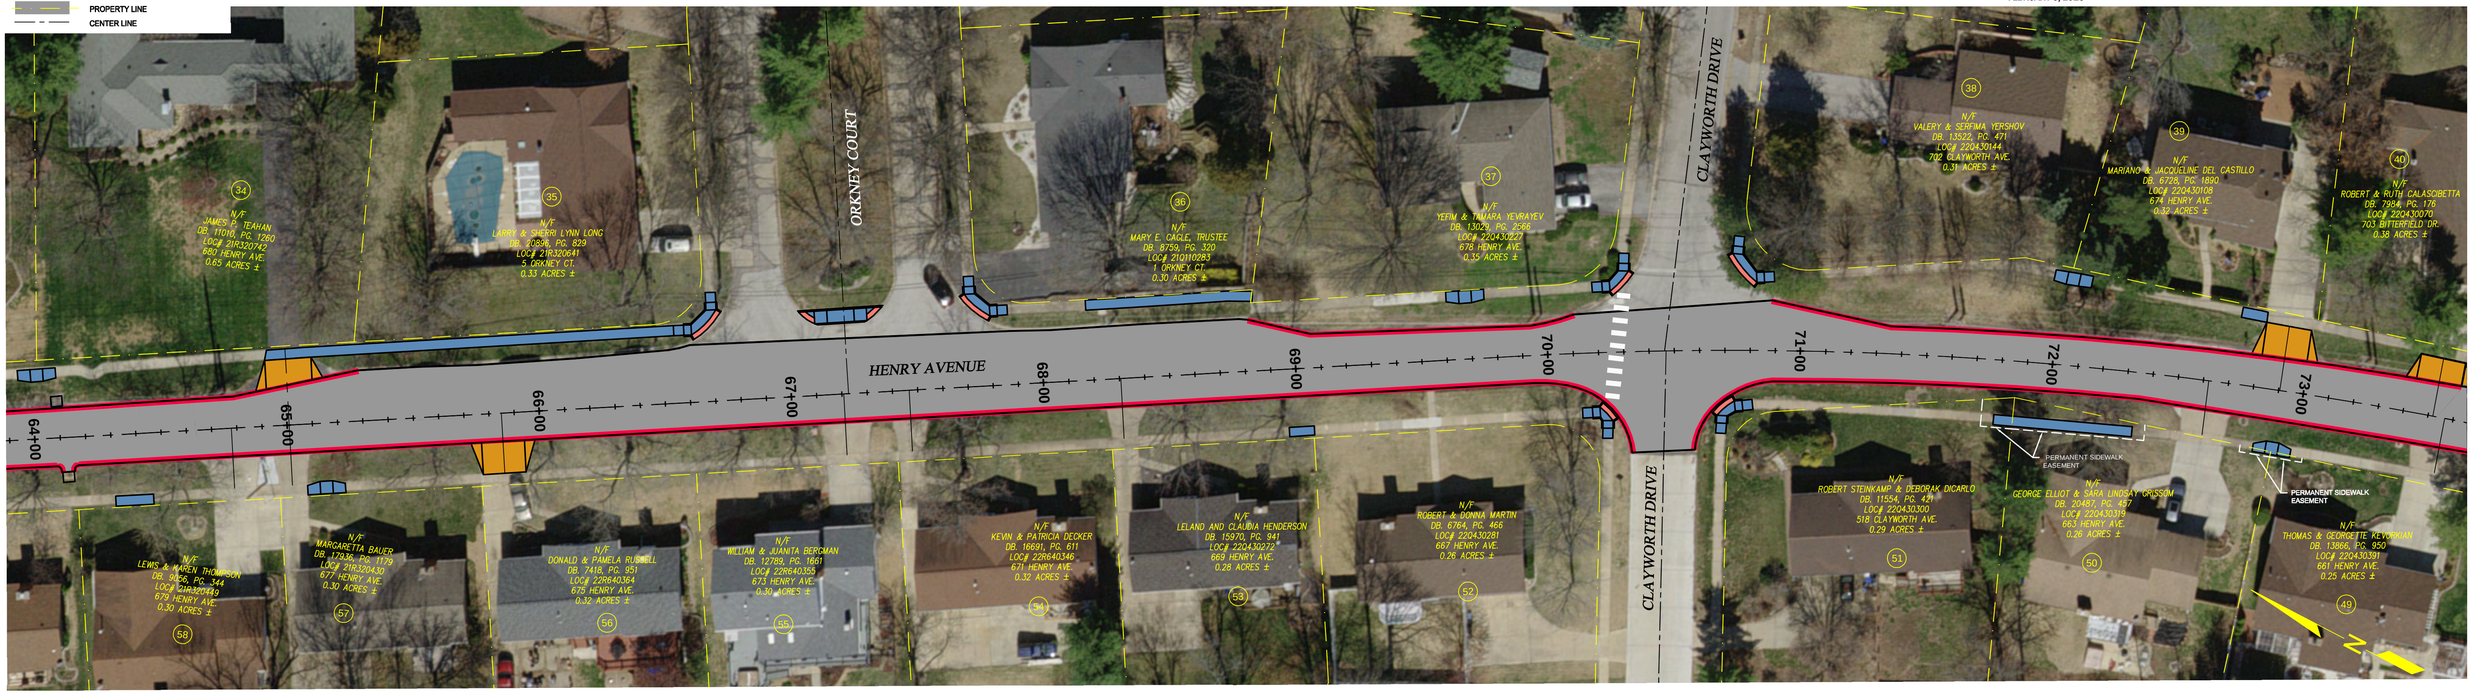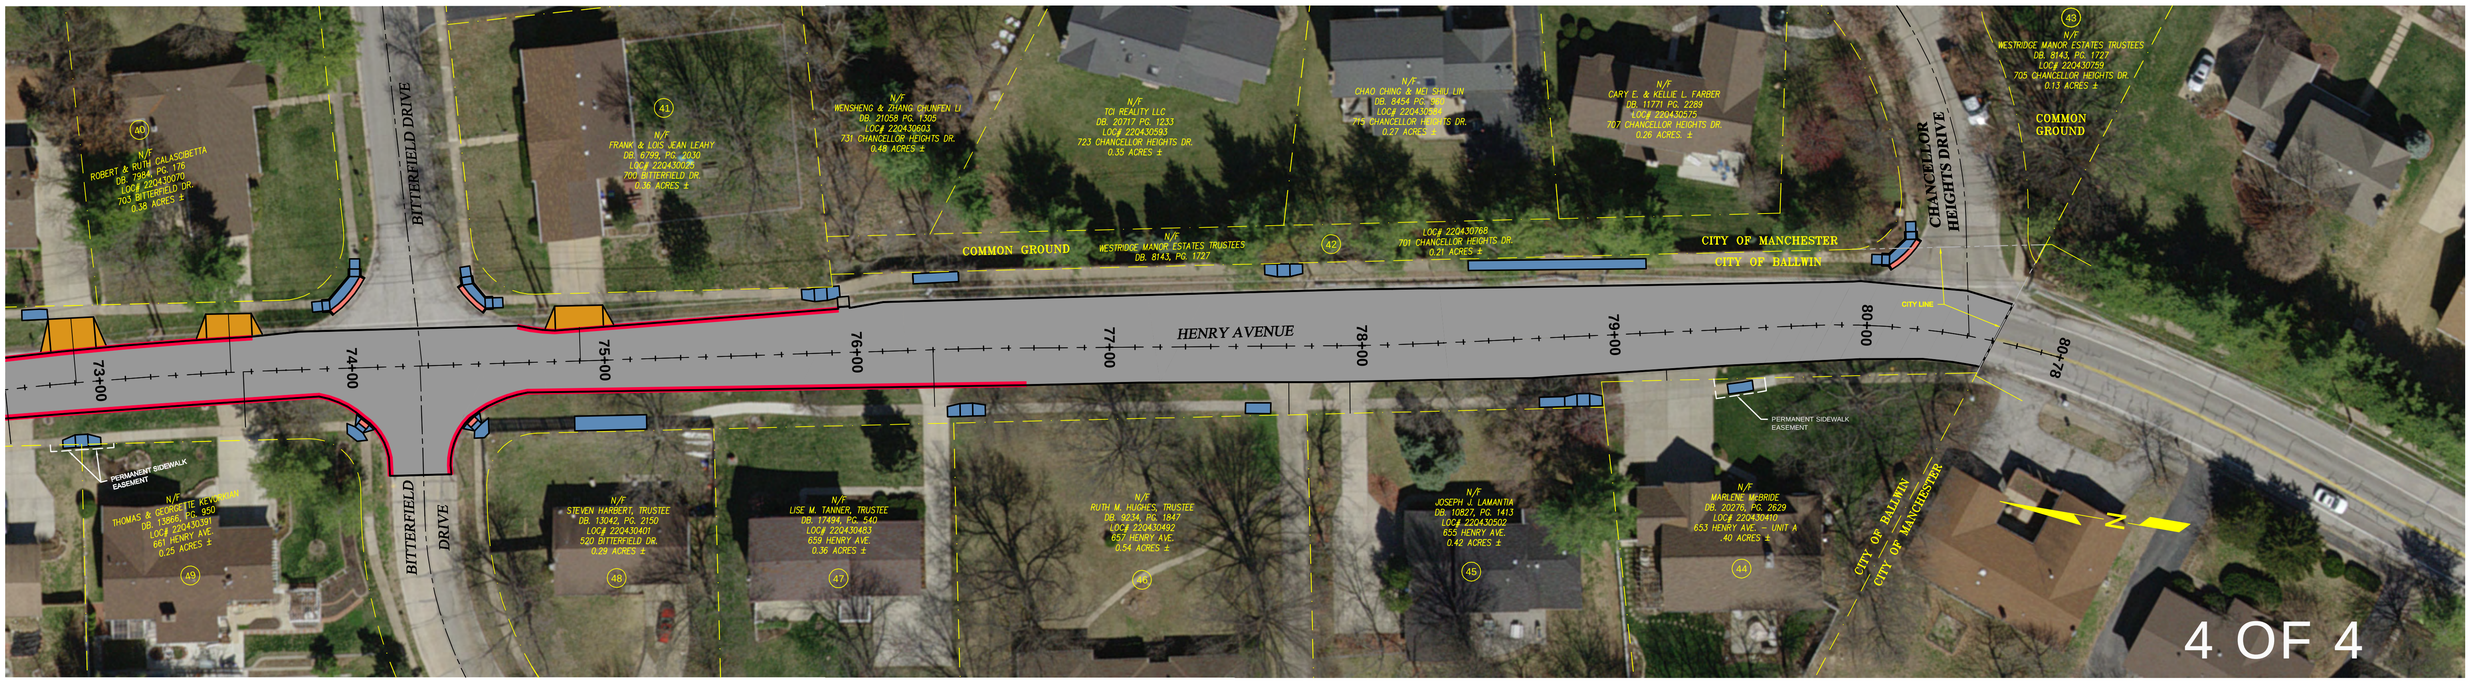
PUBLIC MEETING
FEBRUARY 9, 2016